ALL AMERICAN ACRES

SECTION 26 T 26 S R 22 E SLBM

THIS PLAT IS FOR NAME CHANGE RECORDS ONLY
SEE OFFICIAL PLAT FOR ALL OTHER PURPOSES

SCALE: 1" = 50'

IN SECTION 26, T26S, R22E, SLB&M

1"=250'

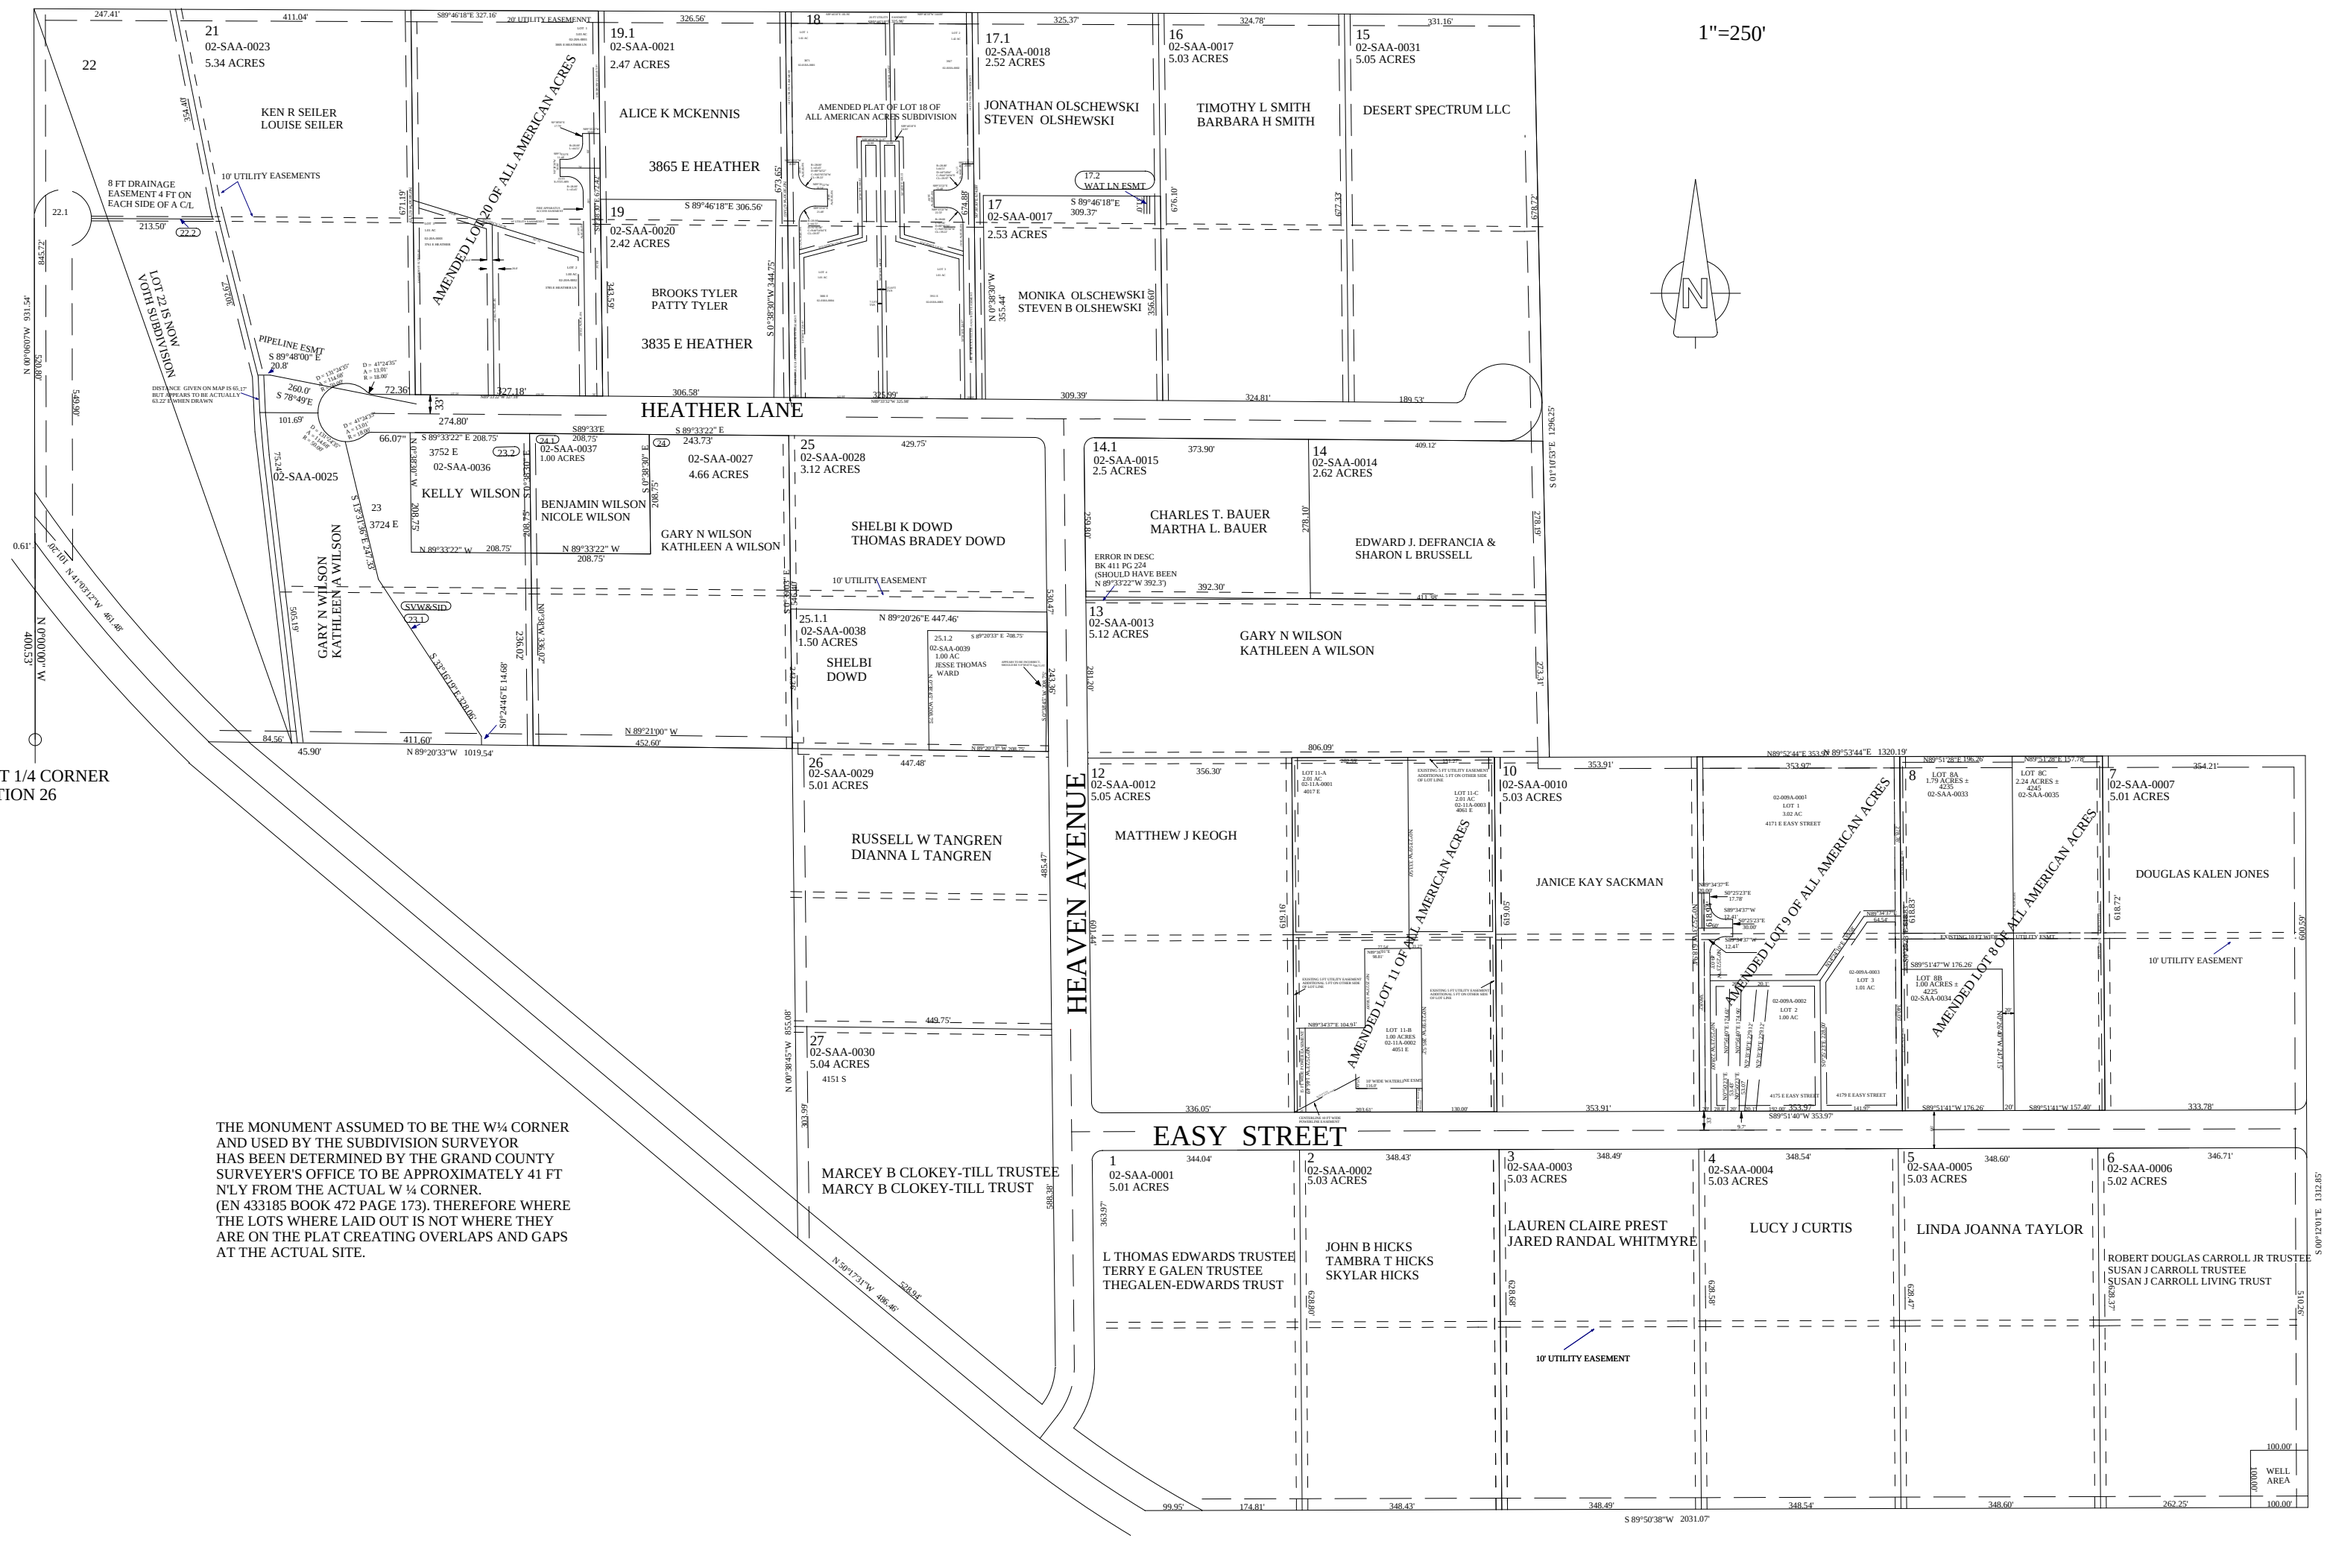

THE MONUMENT ASSUMED TO BE THE W¼ CORNER AND USED BY THE SUBDIVISION SURVEYOR HAS BEEN DETERMINED BY THE GRAND COUNTY SURVEYER'S OFFICE TO BE APPROXIMATELY 41 FT N'LY FROM THE ACTUAL W ¼ CORNER. (EN 433185 BOOK 472 PAGE 173). THEREFORE WHERE THE LOTS WHERE LAID OUT IS NOT WHERE THEY ARE ON THE PLAT CREATING OVERLAPS AND GAPS AT THE ACTUAL SITE.

AMENDED LOT 8 OF ALL AMERICAN ACRES

WITHIN SECTION 26 T26S R22E SLM
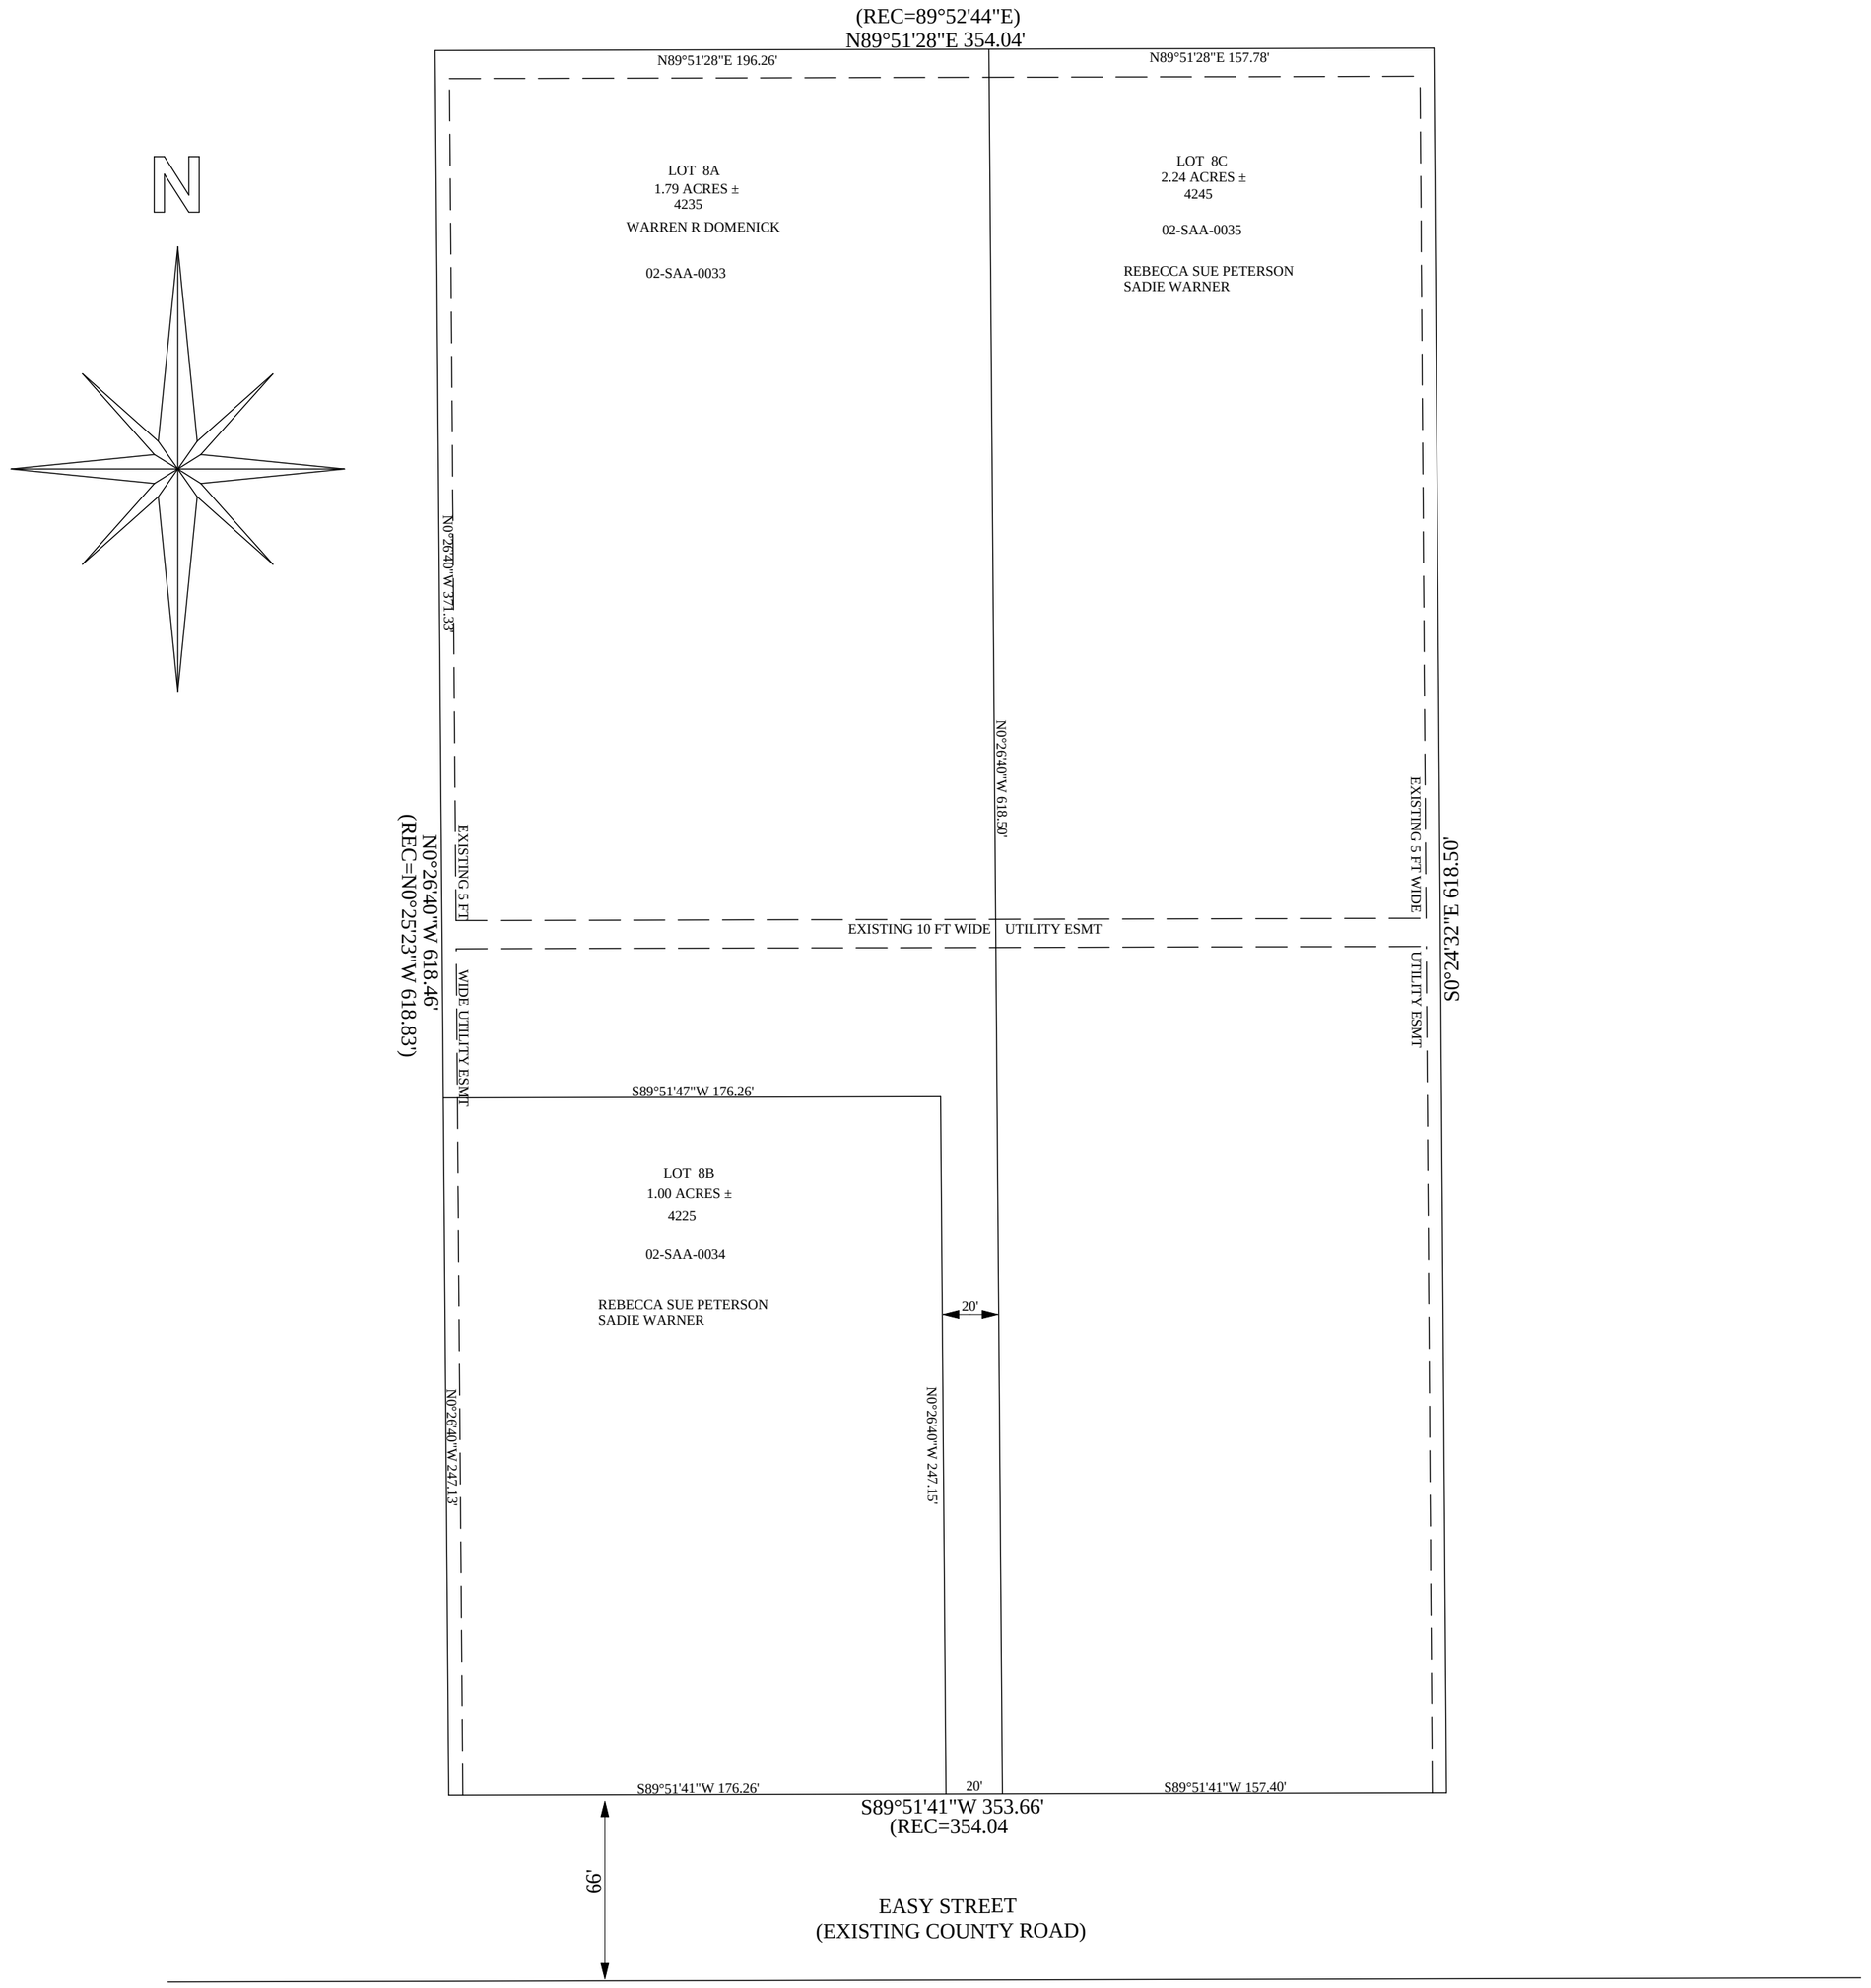
THIS PLAT IS FOR NAME CHANGE RECORDS ONLY
SEE OFFICIAL PLAT FOR ALL OTHER PURPOSES